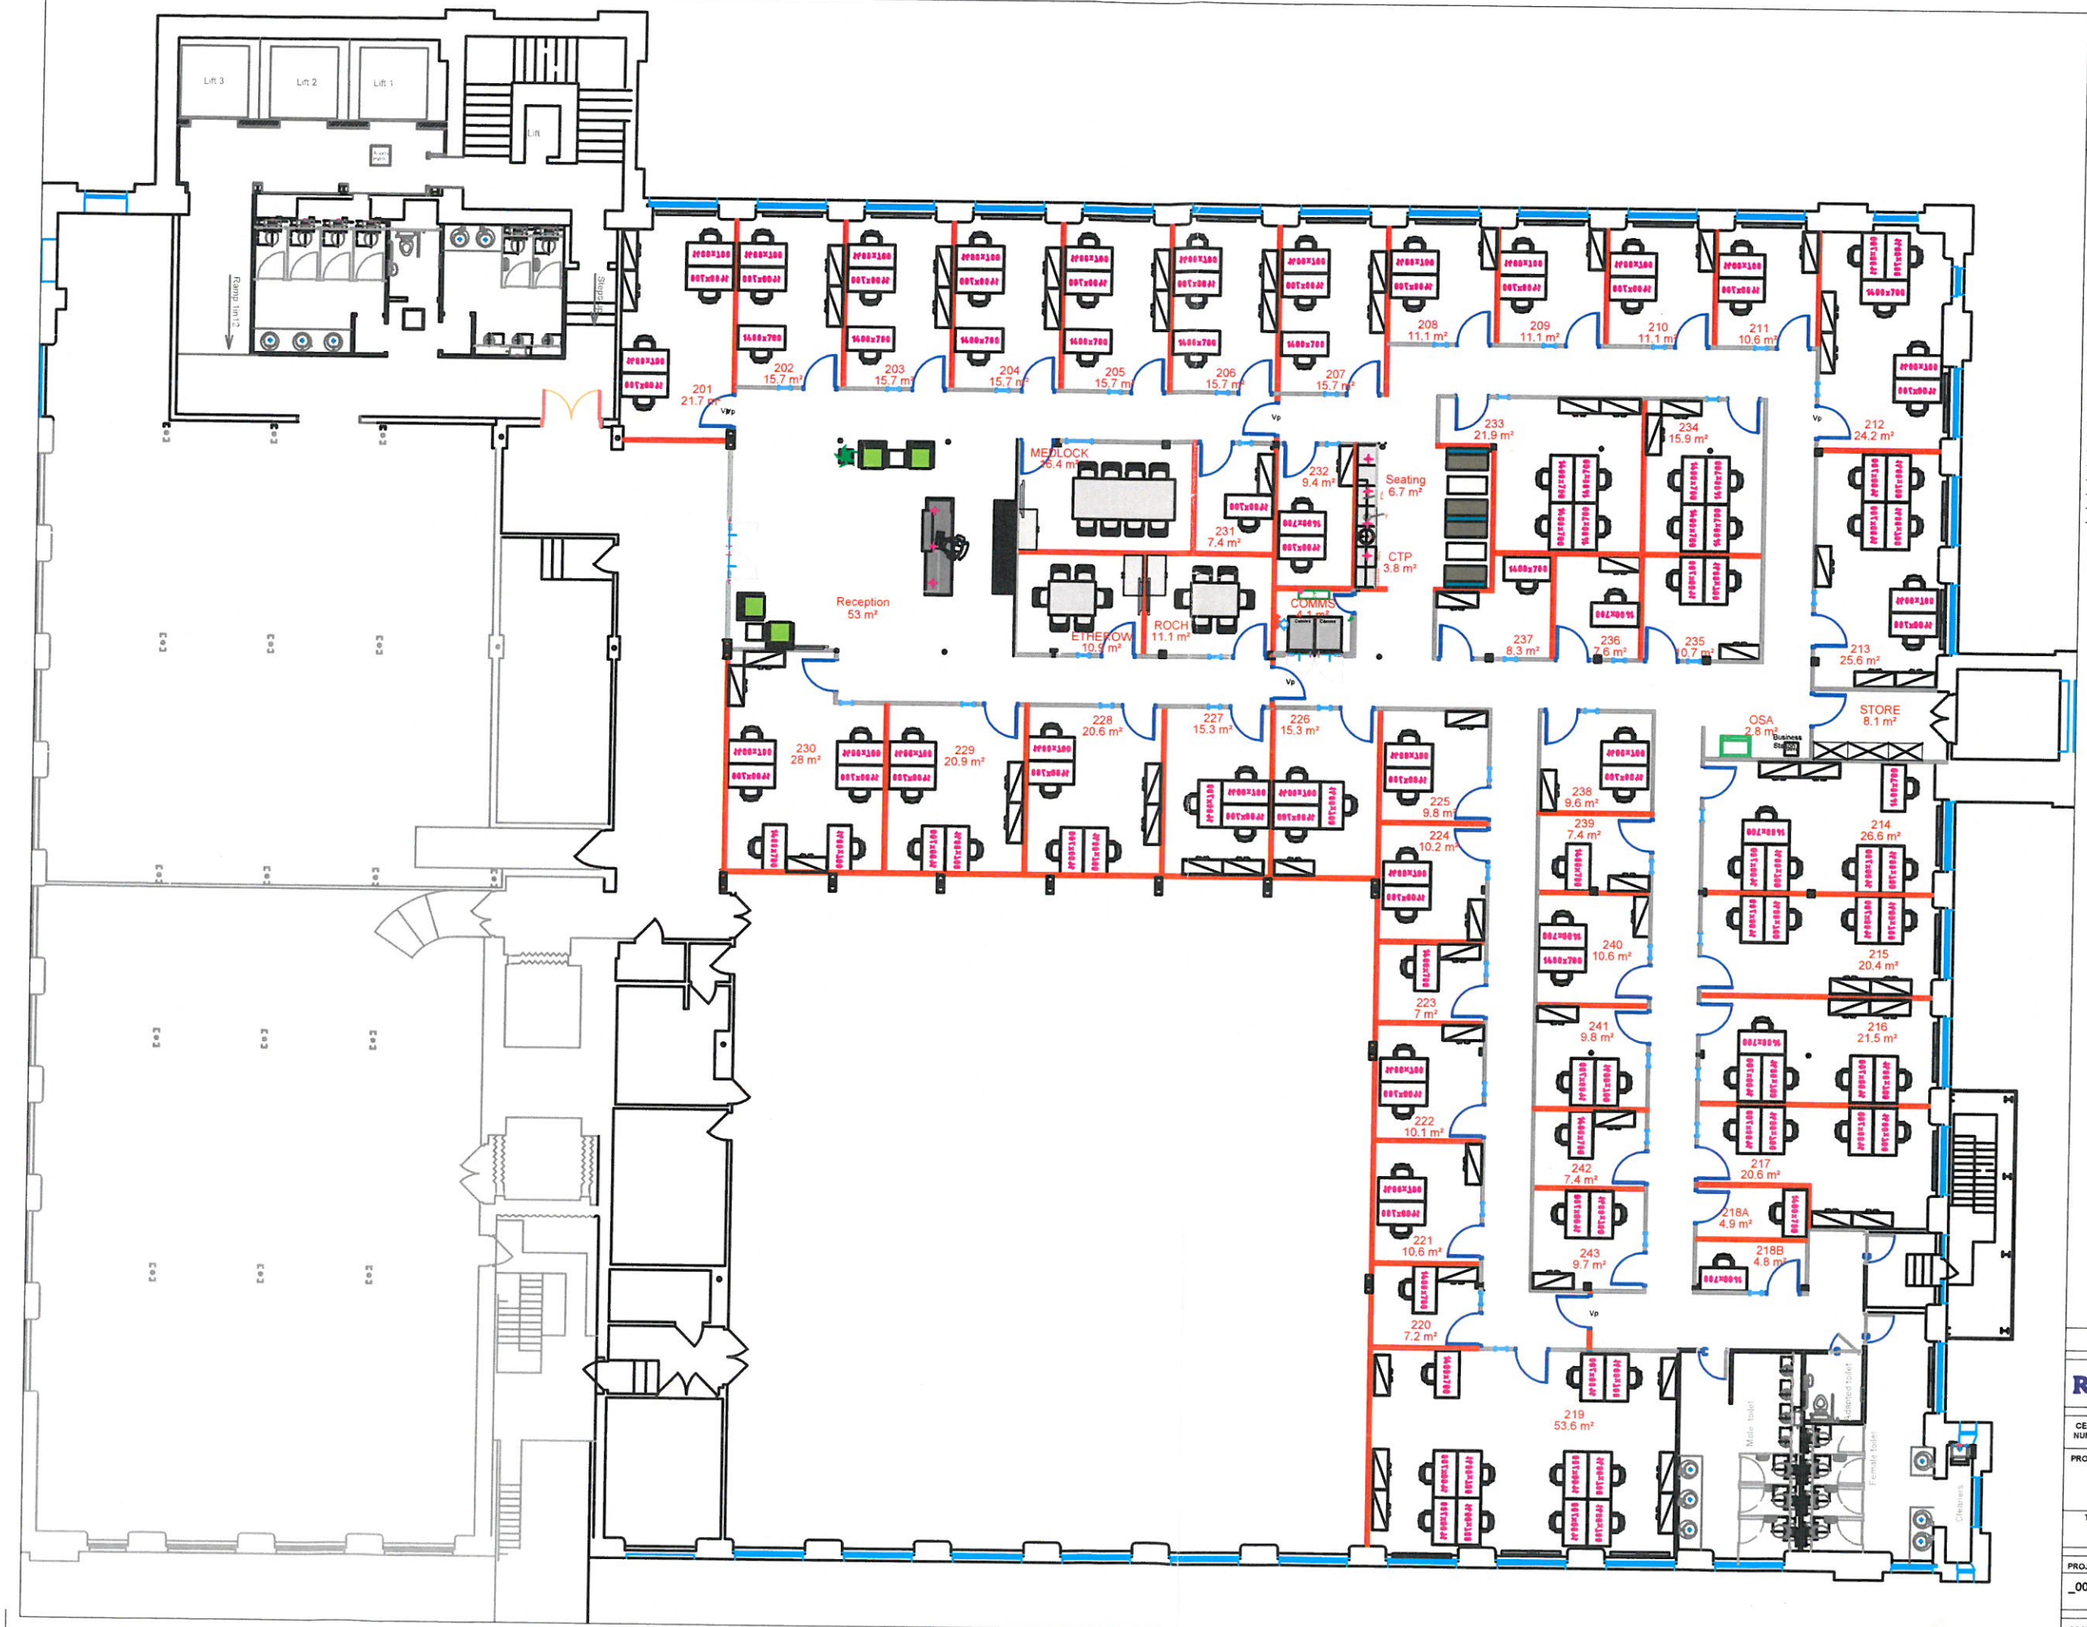


COPYRIGHT
This drawing remains the property of Regus UK Ltd.
It is an offence to copy in whole or part any aspect of this drawing without the written consent from Regus UK Ltd.

Do not scale from this drawing. Figured dimensions only to be taken from this drawing. Dimensions to be verified on site by the contractor supplier or fabricator and any discrepancies to be notified to the consultant immediately. All dimensions are in millimeters

SUBJECT TO BUILDING CONTROL
SUBJECT TO SITE SURVEY

| REV | DATE | | BY |
|---|---|---|---|
| A | 11.11.14 | First issue with new titleblock | KS |
| B | 28.09.18 | Updated following cellularisation build | LB |

FOR INFORMATION

Regus
1 West Garden Place, Kendal Street, London, W2 2AQ
T: 0207 868 7200
www.regus.com

| | |
|---|---|
| CENTRE NUMBER | 2769-Manchester Swinton |
| PROJECT | Lowry Mill, Lees Street, Pendlebury Swinton, Manchester, M27 6DB |
| TITLE | 2nd Floor |

| PROJECT NO | TYPE | DRAWING NUMBER | FLOOR | REV. |
|---|---|---|---|---|
| _001 | | 77_2769_001 | 2nd | B |

| SCALE: | N.T.S. | DATE: | 28.09.2018 | DRAWN: | LB | CHECKED: | LB |
|---|---|---|---|---|---|---|---|